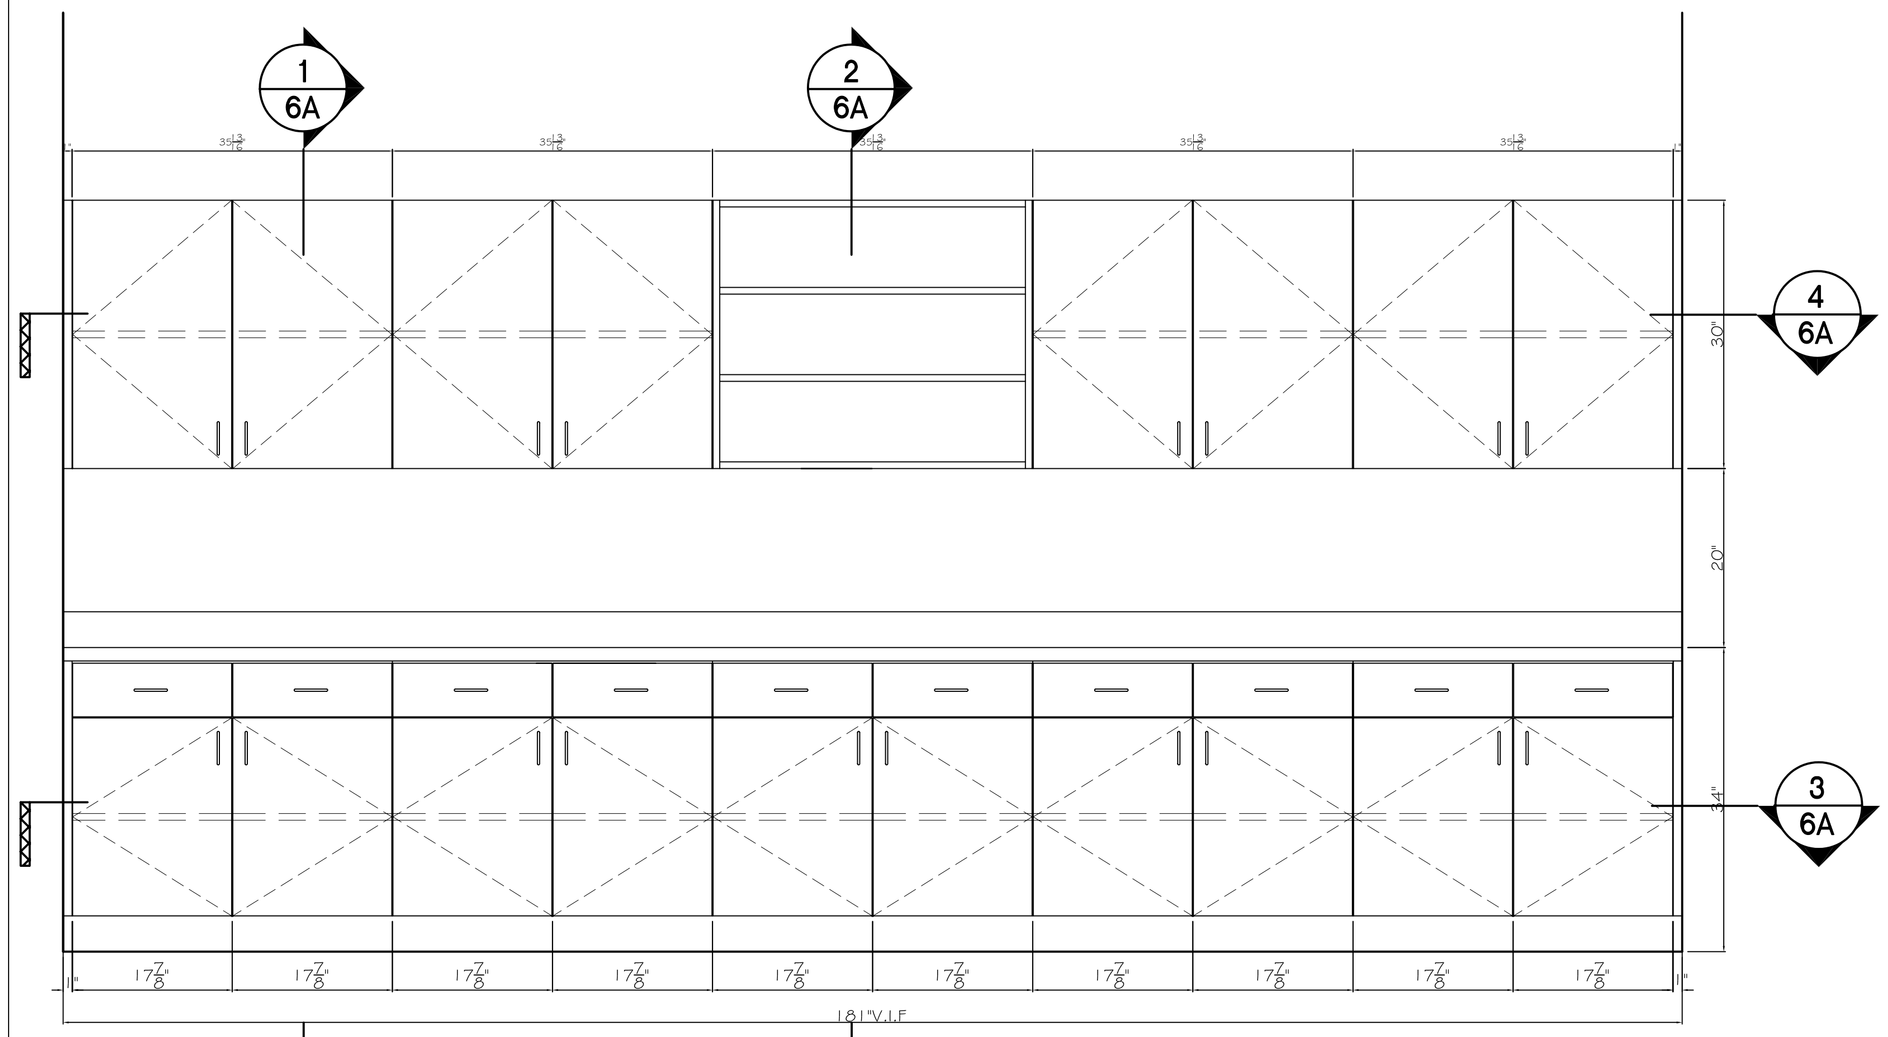

B 6A ELEVATION
1" = 1'

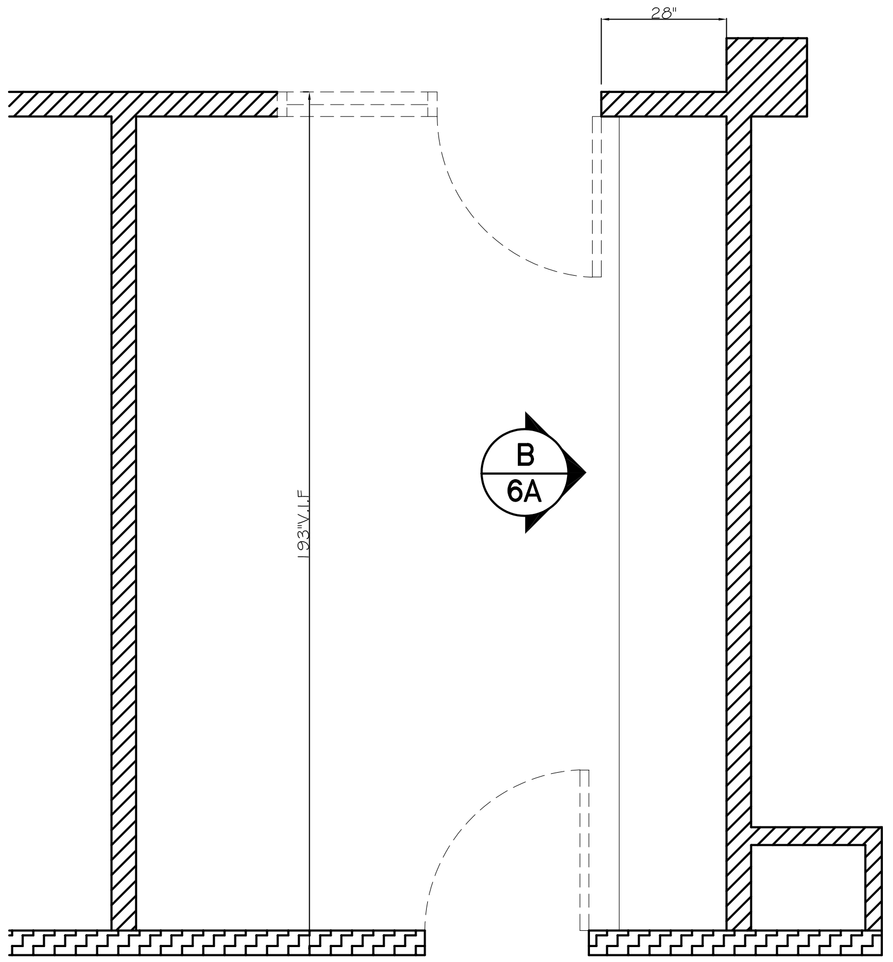

A 6A PLAN
1/2" = 1'

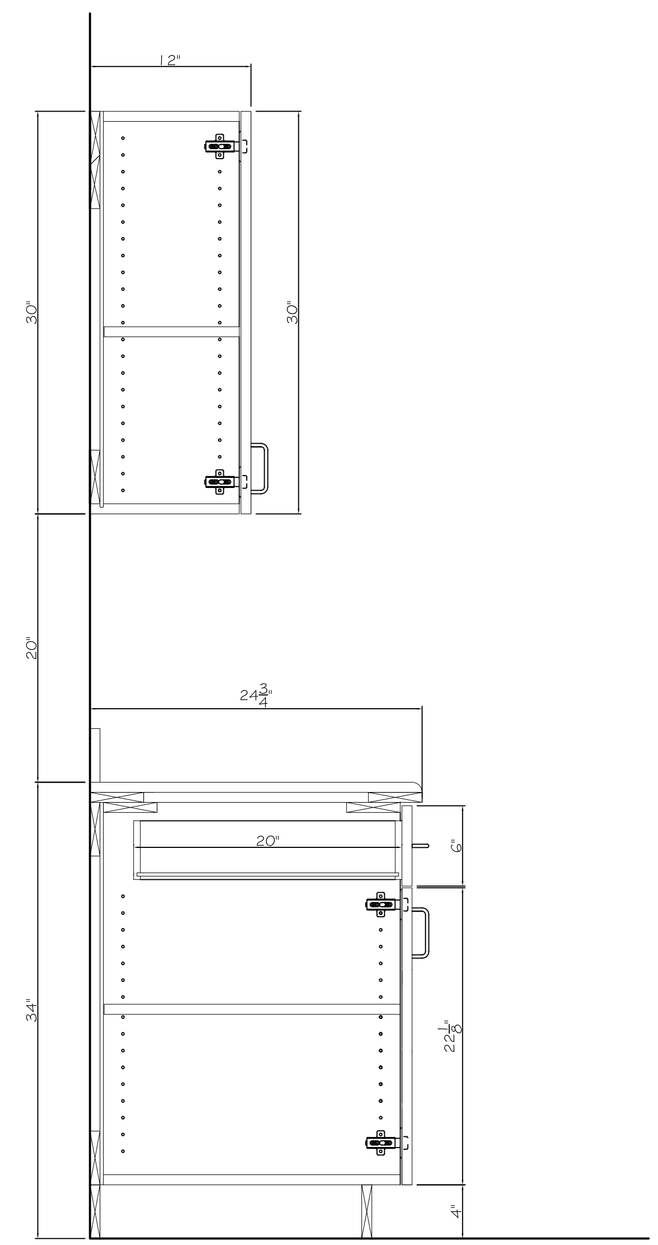

1 6A SECTION
1-1/2" = 1'

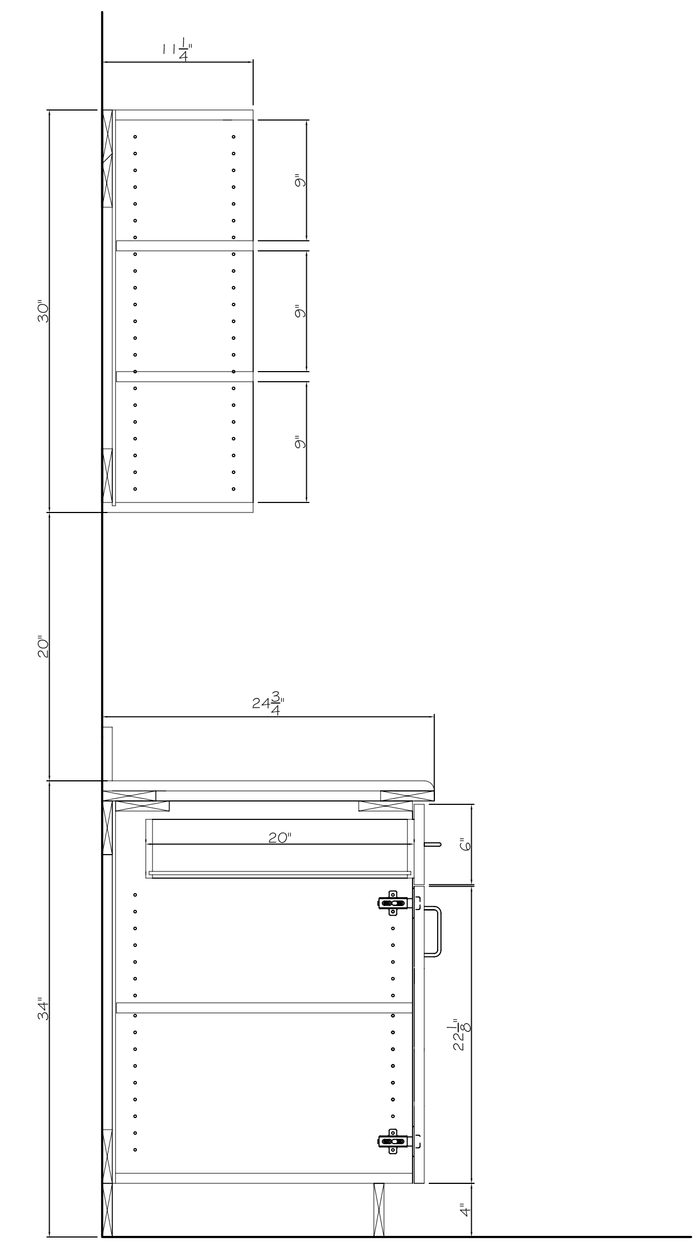

2 6A SECTION
1-1/2" = 1'

DATE :
06/29/2005

SCALE :
AS NOTED.

DRAWN BY :

REVISIONS :

ARCHITECT:

CONTRACTOR/CLIENT:

OFFICE SPECIALISTS

JOB:

ROOM NAME:

SHEET NUMBER
6A